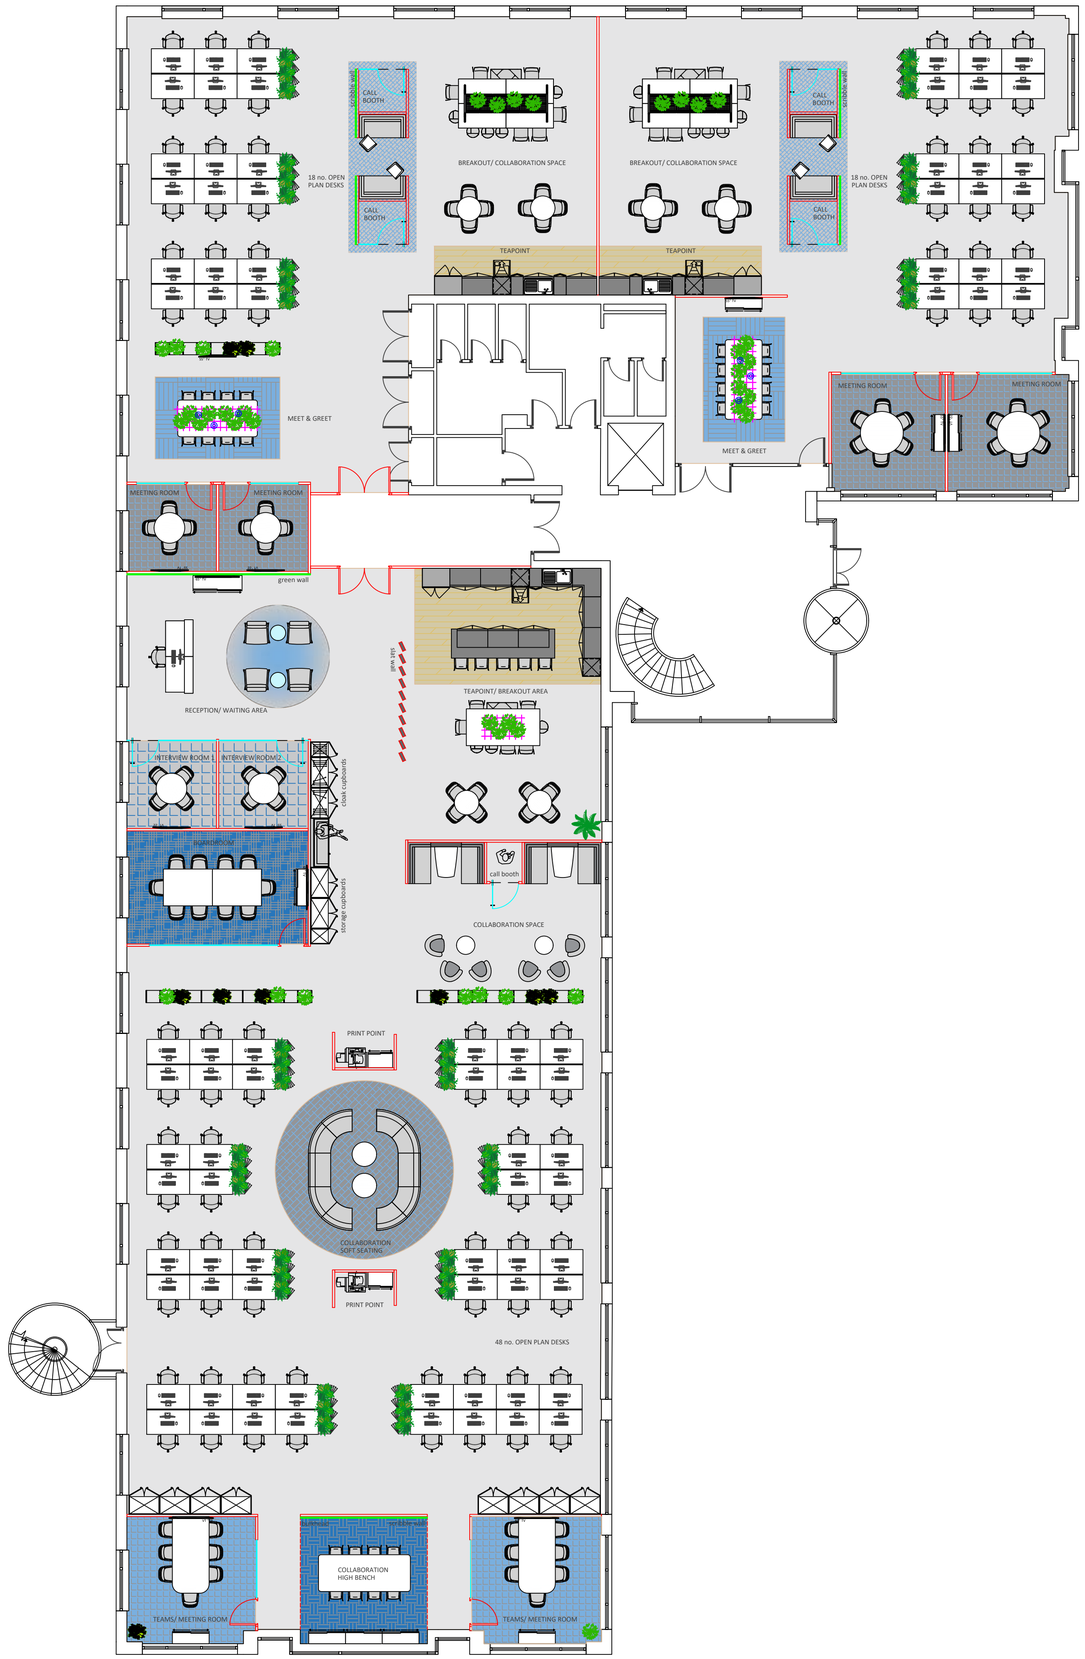

Notes: COPYRIGHT© OAKTREE INTERIORS LIMITED.
ALL RIGHTS RESERVED.
THIS DRAWING MAY NOT BE REPRODUCED IN ANY FORM OR BY ANY ELECTRONIC OR MECHANICAL MEANS IN PART OR IN FULL WITHOUT WRITTEN PERMISSION FROM OAKTREE INTERIORS LIMITED.

ALL DIMENSIONS TO BE CHECKED AND VERIFIED ON SITE BEFORE COMMENCEMENT OF ANY WORK. ANY DISCREPANCIES TO BE REPORTED.

Rev.	Date	Notes	By
A	~	~	~

Client	WHIZSTOCK
Project No.	6247A
Site Address	WELLINGTON HOUSE STARLEY WAY BIRMINGHAM INT PARK SOLIHULL B37 7HB

CONCEPT

Drawing Title	GENERAL ARRANGEMENT HIGH DENSITY
Drawing No.	6247A_GA_GF
Drawn By CA	Date 05.12.22
Scale 1:100@A1	Revision No.

CELEBRATING 30 years
Oaktree Interiors
Keepers Cottage, Bearwood Lakes Golf Club
Bearwood Rd, Wokingham, Berkshire, RG41 4SJ

Tel: 0345 2186955
www.oaktreeoffice.com